
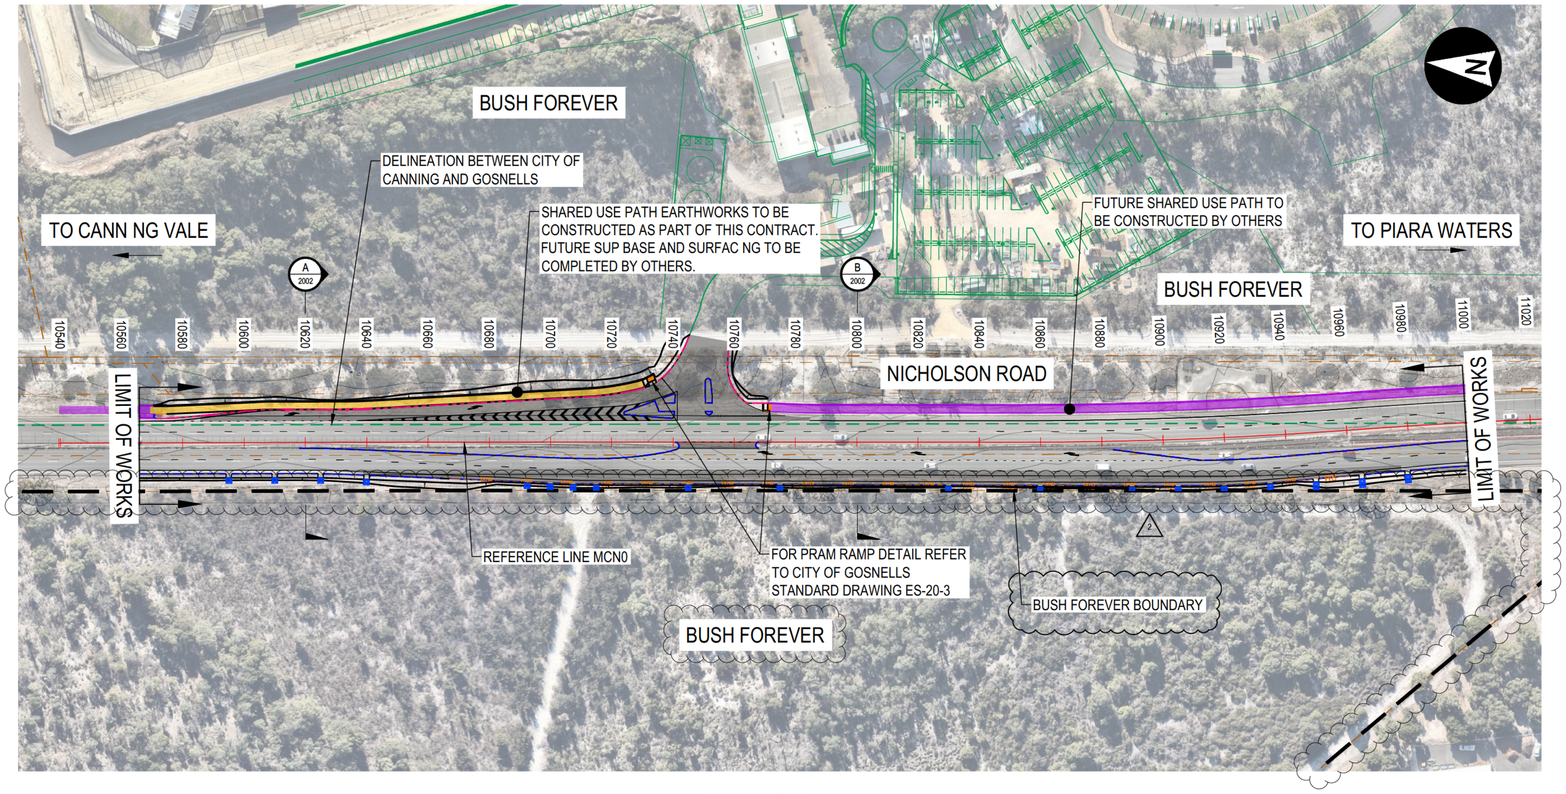


PLAN VIEW
SCALE 1:1000

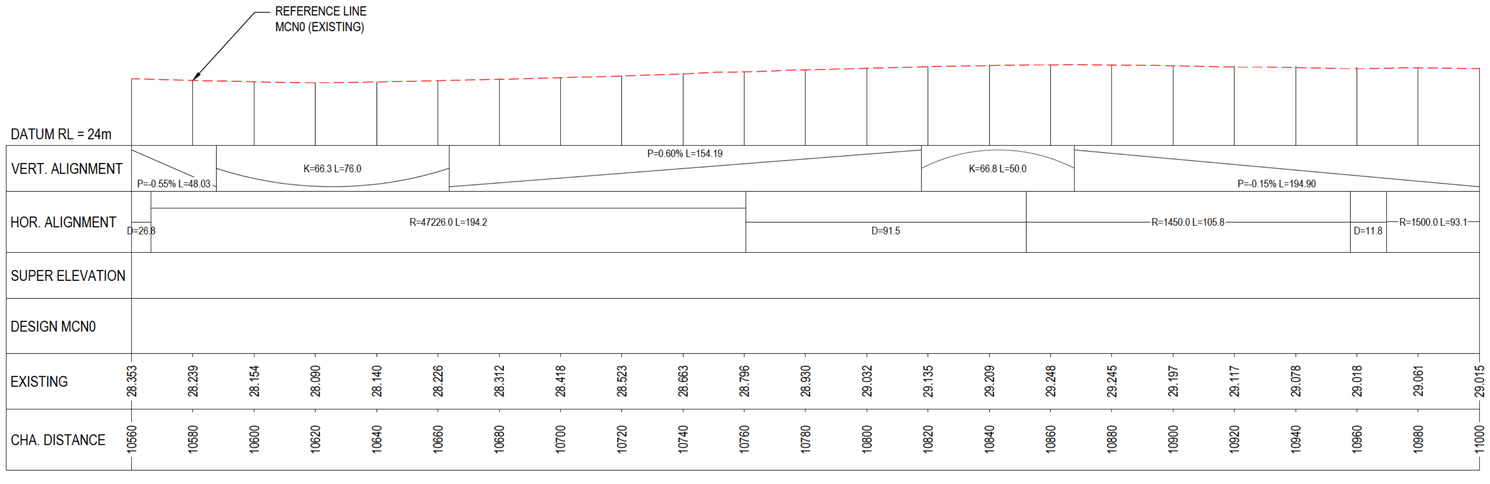

PROFILE VIEW
HORISONTAL SCALE 1:1000
VERTICAL SCALE 1:200

REVISION SCHEDULE

NO.	DATE	DESCRIPTION
[redacted]		[redacted]

NOTES:

1. DESIGN BASED ON MRWA INTERSECTION DRAWINGS 201931-0044-1 AND 202231-0009-2 & 200131-0084-6.
2. INTERSECTION FOOTPRINT BASED ON VEHICLE TRACKING ENVELOPE OF A 19.0m PRIME MOVER.
3. DESIGN BASED ON SURVEY OBTAINED FROM COG (PCG 2020, UNDERTAKEN 2023).
4. COG SUP DRAWINGS REFERENCED TO INDICATE LOCATION OF WATERCORP WATERMAINS, PROPOSED SUP AND STREETLIGHTING.
5. BUSH FOREVER AND OTHER UTILITY LOCATIONS SHOWN OBTAINED FROM GIS SOURCES.
6. MEDIAN INFILL TO BE TOPSOILED AND GRASSED AS PER EXISTING.
7. WATER CORPORATION ASSETS ARE PRESENT ON SITE.
   - 7.1. THE CONTRACTOR IS RESPONSIBLE FOR OBTAINING APPROVAL TO WORK NEAR WATER CORPORATION ASSETS BEFORE WORK ON SITE COMMENCES. THIS APPLICATION MUST INCLUDE AN APPROPRIATE ASSET PROTECTION RISK ASSESSMENT (APRA) IN LINE WITH WATER CORPORATION SUBMISSION REQUIREMENTS.
   - 7.2. THE DESIGN HAS BEEN DEVELOPED TO MAINTAIN MINIMUM COVER REQUIREMENTS AND THESE MUST BE OBSERVED THROUGHOUT CONSTRUCTION. CONTRACTOR TO USE EXTREME CAUTION WORKING NEAR THE EXISTING WATER CORPORATION ASSETS.
   - 7.3. MINIMUM COVER REQUIREMENT IN THE TEMPORARY CASE DURING CONSTRUCTION (BOXING OUT) IS 600mm.
   - 7.4. MINIMUM COVER REQUIREMENT IN THE FINAL CASE IS 750mm.
8. ALL ROADWORKS TO BE CARRIED OUT IN ACCORDANCE WITH RELEVANT AUSTRALIA NATIONAL AND MWRA STANDARDS.

LEGEND:

- PROPOSED PAVEMENT
- FUTURE SUP WORKS BY OTHERS. EARTHWORKS ONLY IN THIS CONTRACT
- KERB BREAK
- PROPOSED SEMI MOUNTABLE KERB
- PROPOSED ACO KERBDRAIN QK200B OR APPROVED EQUIVALENT
- WB — W - BEAM
- CADASTRAL
- CAR PARK
- LOCAL GOVERNMENT AREA BOUNDARY
- FUTURE SUP WORKS BY OTHERS

CONSTRUCTION ISSUE

COX

Cox Architecture
360 Murray Street,
Perth, WA 6000, Australia
T + 61 8 9322 3644
F + 61 8 9322 1664
www.coxarchitecture.com.au

CONSULTANTS

aurecon — STRUCTURE / CIVIL
LUCID CONSULTING AUSTRALIA — SERVICES
PLAN E Landscape Architects — LANDSCAPE
SECURITY

Government of Western Australia
Department of Housing and Works
Building and Contracts

CIVIL

NEW YOUTH DETENTION FACILITY ENABLING WORKS
NICHOLSON RD - PLAN AND PROFILE

[redacted]	PAL	REDUCTION
1:1000 @ A1	[redacted]	Job No P528875
15769	2024/04868	2

NYDF_CI_DRG_10_2011

THIS IS A CADD DRAWING DO NOT AMEND MANUALLY