



SITE PLAN

SCALE 1:100

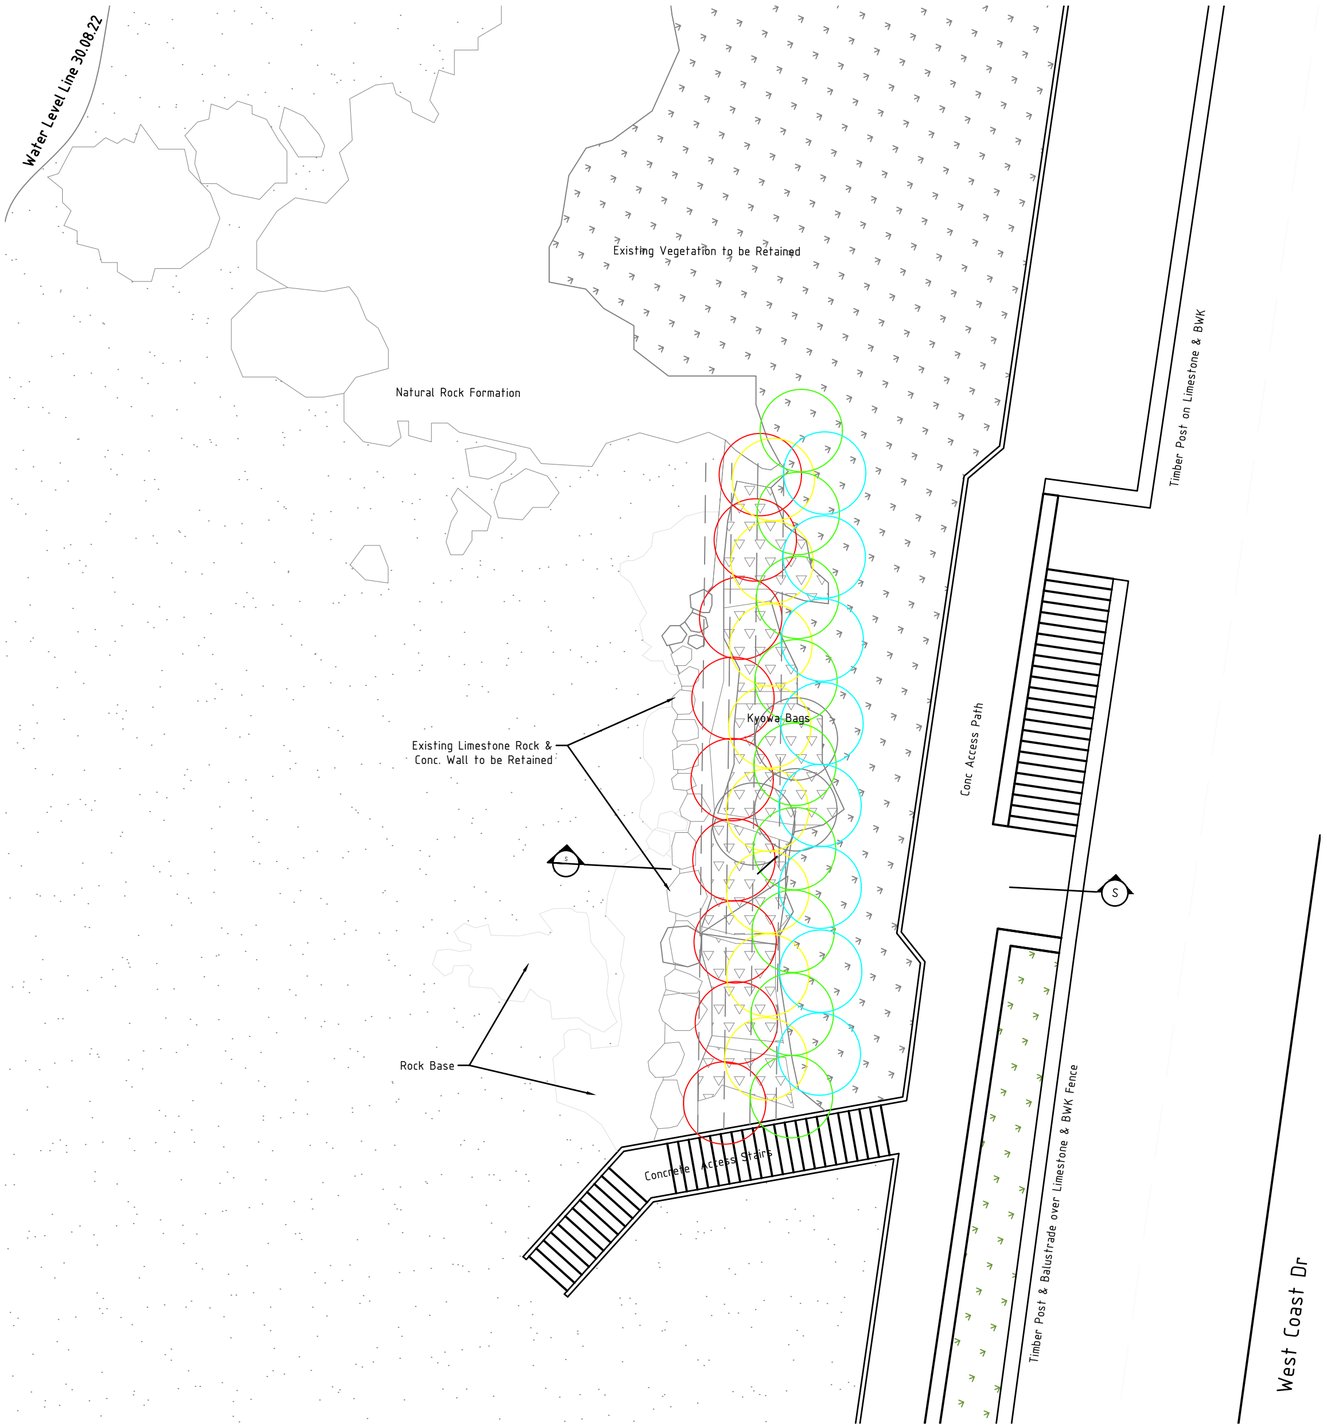

SITE PHOTOGRAGH FROM SOUTH

Kyowa Rockbags: 2T Eco-Green
Geofabric: Texcel 600R or equivalent
Limestone Fill: Nominal 75mm (range 50-100 mm)

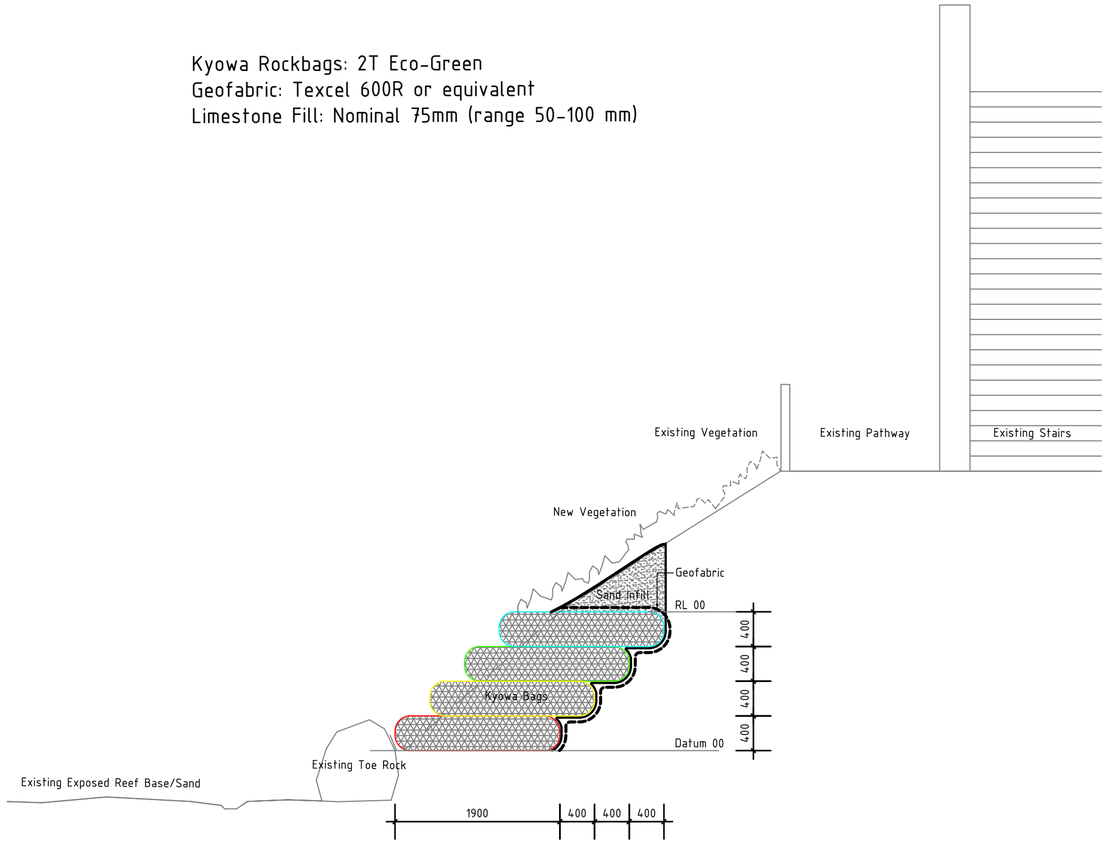

SECTION A-A

SCALE 1:50

SURVEY

GRID: PCG94	DATUM: A.H.D.
SURVEY JOB No.: 22183	
SURVEYOR: MC	DATE: 29/11/22
TAX SHEET(S):	

City of Stirling
City of Choice

DESIGNED	/
DRAWN MA	10/23
CHECKED	
RECOMMENDED	
APPROVED	

HAMERSLEY POOL
KYOWA BAGS

SHEET 1 OF 1	SCALE: See Titles
PROJECT CODE	SHEET SIZE: A2
DRAWING No.: A0.01	REVISION