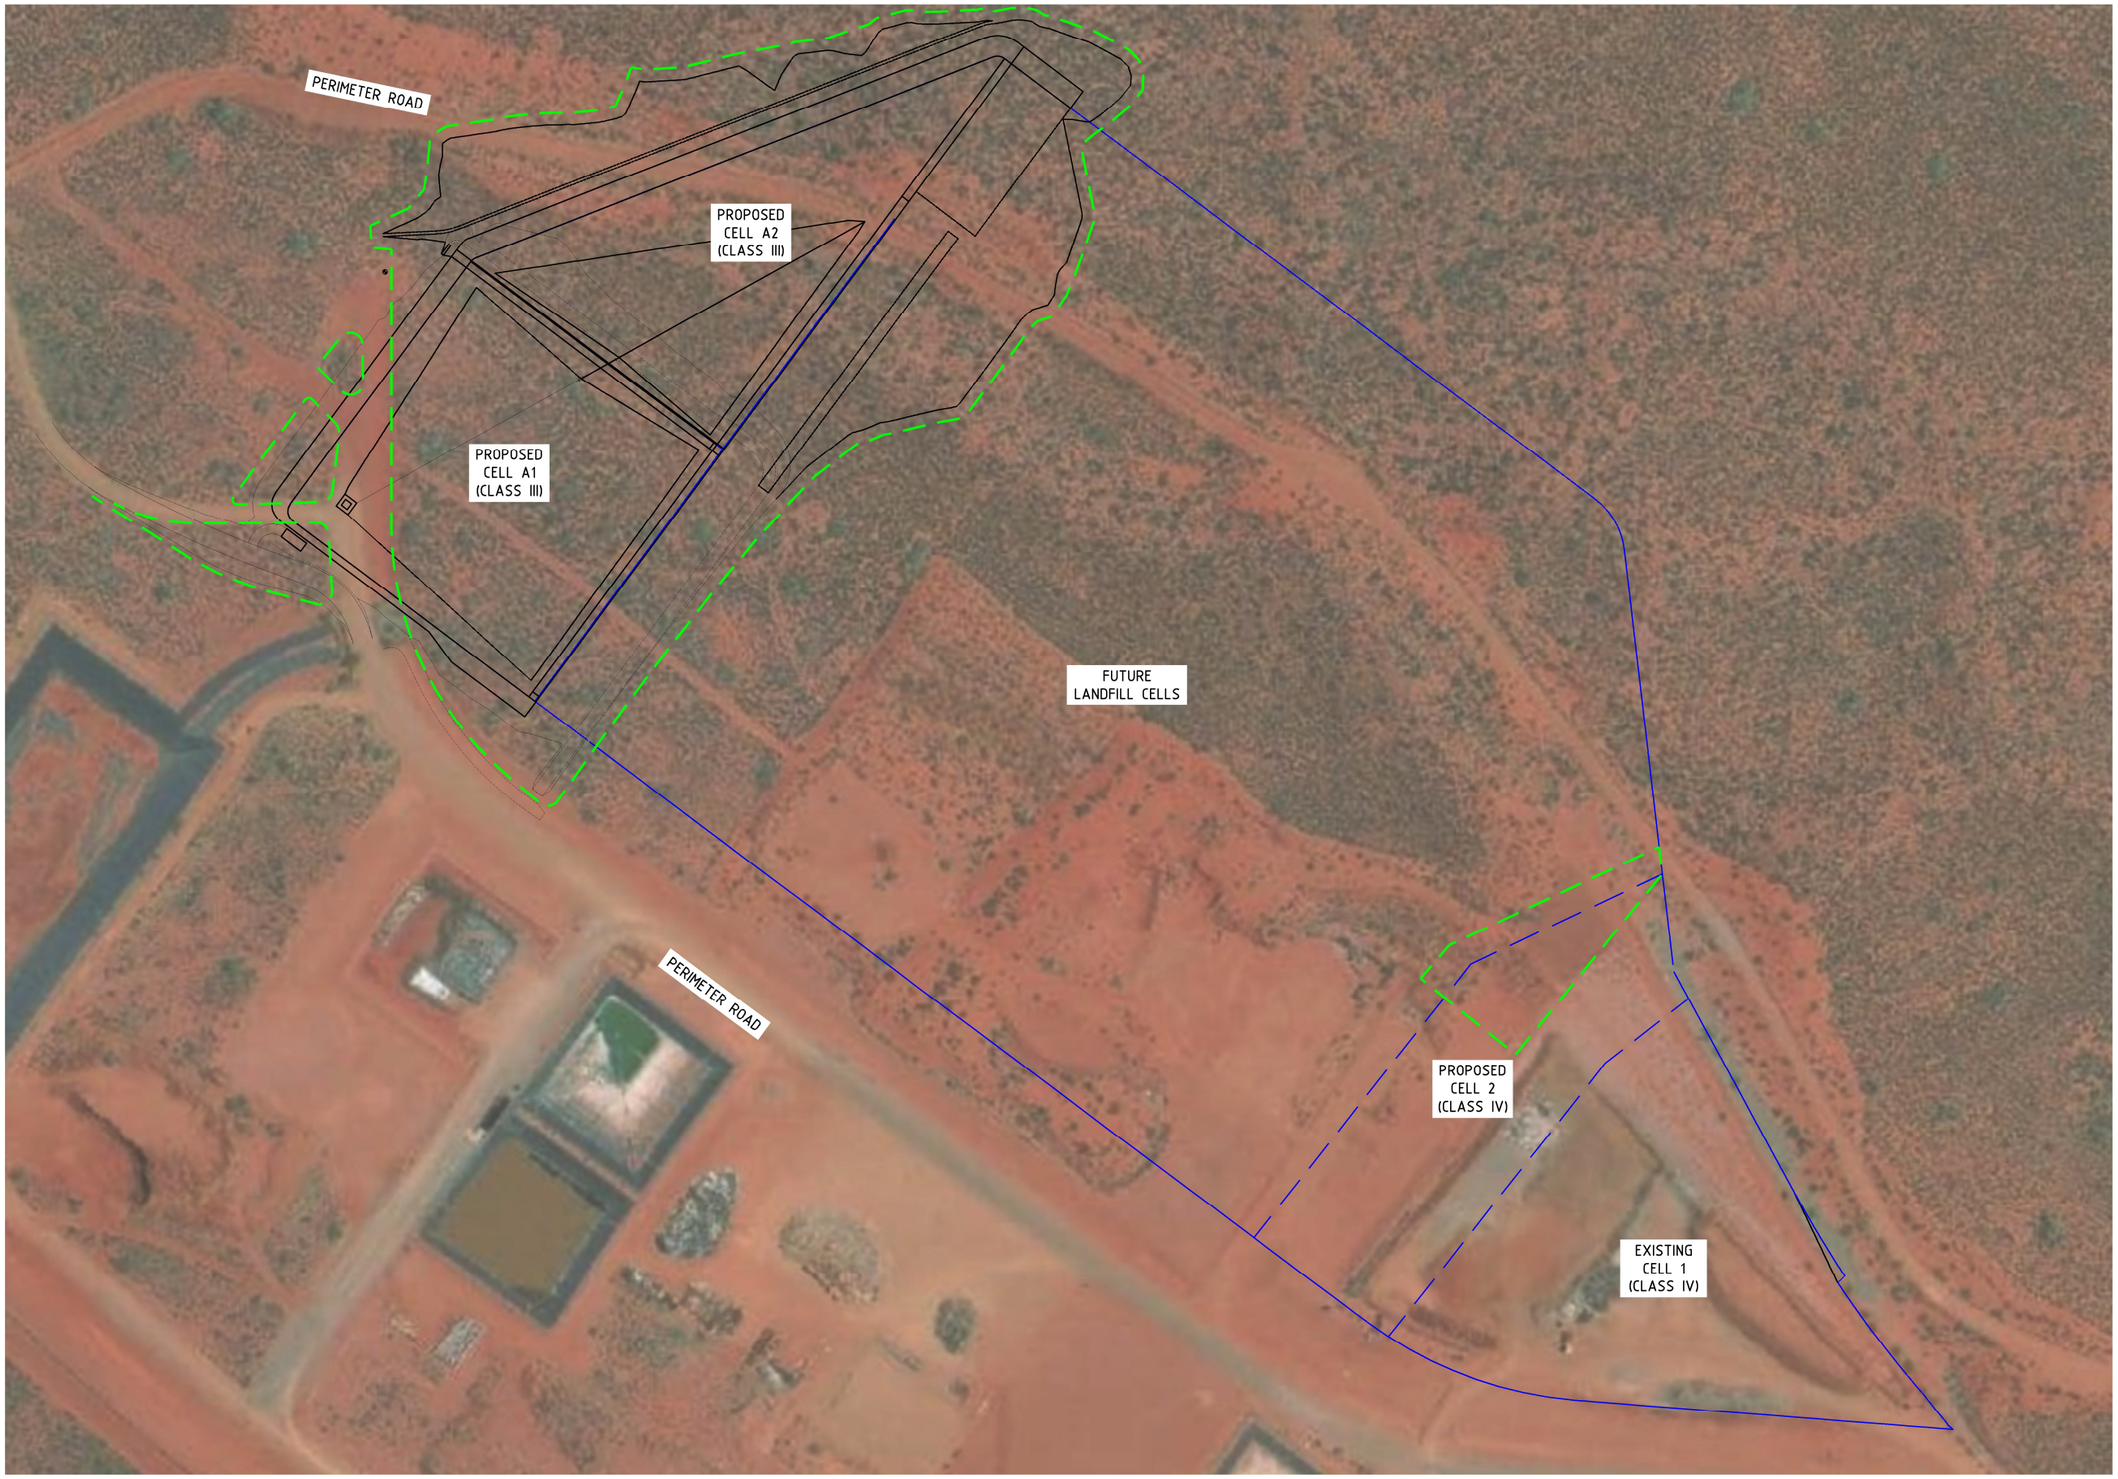


N
W E
S

NATIVE VEGETATION CLEARING AREA
65,000m²

FOR APPROVAL
13 JULY 2026

LAYOUT PLAN
SCALE 1 : 1,250 (A1)

25 0 25 50 75 100 125m
SCALE 1:1250 @ A1 SCALE 1:2500 @ A3

REVISIONS

No.	BY	DATE	DESCRIPTION
A	I.W.	13/07/26	FOR APPROVAL

		DATE
DRG. FILE		
DESIGN	I.W.	07/26
DRAWN	S.B.Y.	07/26
DES. CHK.	I.W.	
DWG. CHK.	I.W.	

TECHNICALLY APPROVED:

iw Projects
Email – iwatkins@iwprojects.com.au
Mobile – 0402 909 291
Address – 6 Anembo Close Duncraig 6023

COPYRIGHT ©
These designs and drawings are copyright and are not to be used or reproduced without the written permission of IWPROJECTS. The contents of this drawing are electronically generated, are confidential and may only be used for the purpose for which they were intended. This is an uncontrolled document issued for information purposes only, unless the checked sections are signed and approved.

SHIRE OF ASHBURTON

PILBARA REGIONAL WASTE MANAGEMENT FACILITY

NATIVE VEGETATION AREA FOR CLEARING

SCALE	AS SHOWN
SHEET	
DRG No.	REVISION A ONSL–NV–01