


City of Swan	**DISCLAIMER**: Information shown here on is a composite of information from various different data sources. Users are warned that the information is provided by the City of Swan in this format as a general resource on the understanding that it is not suitable as a basis for decision making without verification with the original source.	Attachment 2 - Reid Highway Bushland	6/08/2026 1:5000 (A4)	N



city of swan	**DISCLAIMER**: Information shown hereon is a composite of information from various different data sources. Users are warned that the information is provided by the City of Swan in this format as a general resource on the understanding that it is not suitable as a basis for decision making without verification with the original source.	Attachment 4 - Reid Highway Bushland Proposed Works	6 August 2026 1:1500 (A4)	N

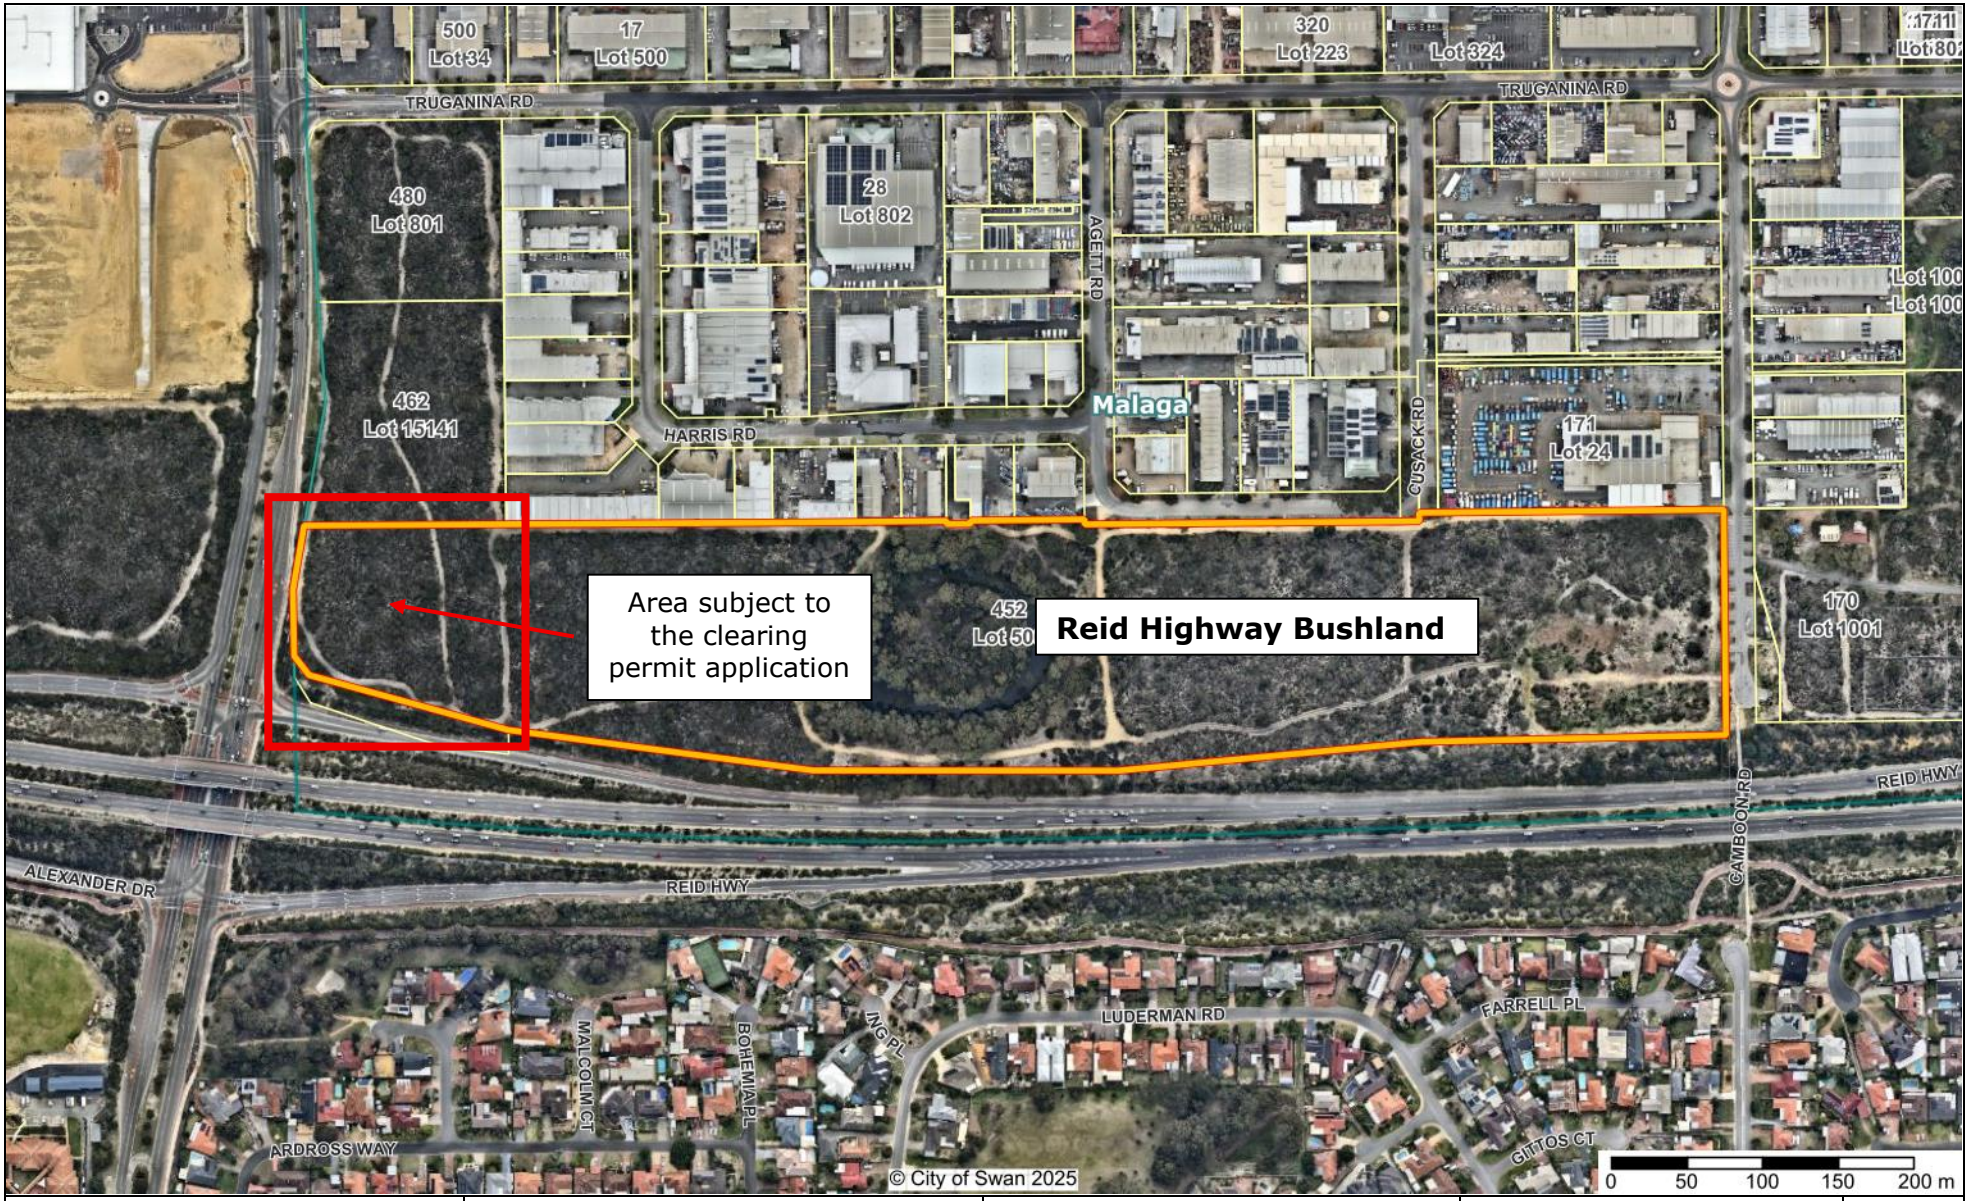

City of Swan

DISCLAIMER: Information shown here on is a composite of information from various different data sources. Users are warned that the information is provided by the City of Swan in this format as a general resource on the understanding that it is not suitable as a basis for decision making without verification with the original source.

Reid Highway Bushland Fence Alignment

17/08/2026

1:750 (A4)

N