N

4

1

1

ROAD

GLENROWAN

REDMAN

ROAD

429

SHEET 2A

TURNER

SHEET 2B

102

45

SHEET 3A

SHEET 3B

101

427

ROAD

SHEET 4A

425

MOUNT

SHADFORTH

ROAD

417

SHEET 4B

416

LEGEND

- Tree Trunk
- Dead Tree
- SRZ - Structural root zone
- TPZ - Tree protection zone
- Mailbox
- Guide post
- Sign
- Memorial
- Gate
- Power pole
- Single transformer
- Meter box
- Hydrant (elevated)
- Comms marker
- Comms pit
- Elevated joint
- Lot boundary (SCDB)
- Top of bank
- Bottom of bank
- Fence
- Shoulder
- Edge of bitumen
- Building
- Eave line
- Bush line
- Drainage channel
- Drainage pipe
- Overhead power (BYDA)
- Underground Power (BYDA)

Drawing No.

24516-02A
Sheet 1 of 4

NOTE: This drawing is the property of Harley Dykstra Pty Ltd It may not be copied or altered without the consent of the owner

info@harleydykstra.com.au www.harleydykstra.com.au

PERTH - PEEL 9495 1947 | SOUTH WEST 9792 6000 | GREAT SOUTHERN 9844 5100

Rev	Details	Approved	Date
A	Original drawing	AJE	17/04/26

Survey: Feb 2025 & April 2026

Cad File No.: 24516-02A.dgn

Drawn: BdR 16/04/26

Checked: AJE 17/04/26

Horizontal Datum: MGA2020

Level Datum: AHD

Scale @ A1: 1 : 3000

All Distances Are In Metres: 0 40m 80m

Plan Type: TREE SURVEY

Description: Turner Road, SHADFORTH

Client: SHIRE OF DENMARK

DISCLAIMER

This plan has been prepared for the SHIRE OF DENMARK from a combination of field survey and existing records for the purpose of showing the physical features of the land to assist in designing future development. It should not be used for any other purpose.

The title boundaries shown hereon were not verified or marked at the time of survey but are derived from the SCDB August 2024. This plan should not be used for building to boundary, or to prescribed set-backs, without further boundary survey.

Underground services shown on this drawing have been plotted from service authority records obtained from 'Before You Dig Australia' or a similar source. Unless indicated otherwise only surface features have been located by survey .

Before starting any demolition, excavation or construction on the site, the relevant person should make an independent and updated enquiry of 'Before You Dig Australia' and any relevant service providers to ascertain the existence of further services (if any) and the accurate location of those not surveyed at the time of preparing this plan (or data).

No responsibility can be accepted by Harley Dykstra for any damage caused to any underground service or any loss or injury so suffered if enquiry and verification have not been completed in accordance with this note.

Contractors to verify all survey control marks to be correct (by field checks) prior to utilisation for construction purposes.


This note is an integral part of this plan or the data as transmitted. Failure to reproduce this note on providing this plan or accompanying data or any part thereof to any third party will render this plan or data invalid.


Harley Dykstra disclaims any liability whatsoever and howsoever caused for loss or damage arising from any party who uses or relies upon this plan for any purpose other than that for which it was intended.

In any event the liability of Harley Dykstra Pty Ltd is limited to the resupply of the relevant goods and/or services or the reasonable cost of resupply.

Harley Dykstra®

SURVEYING | TOWN PLANNING | PROJECT MANAGEMENT

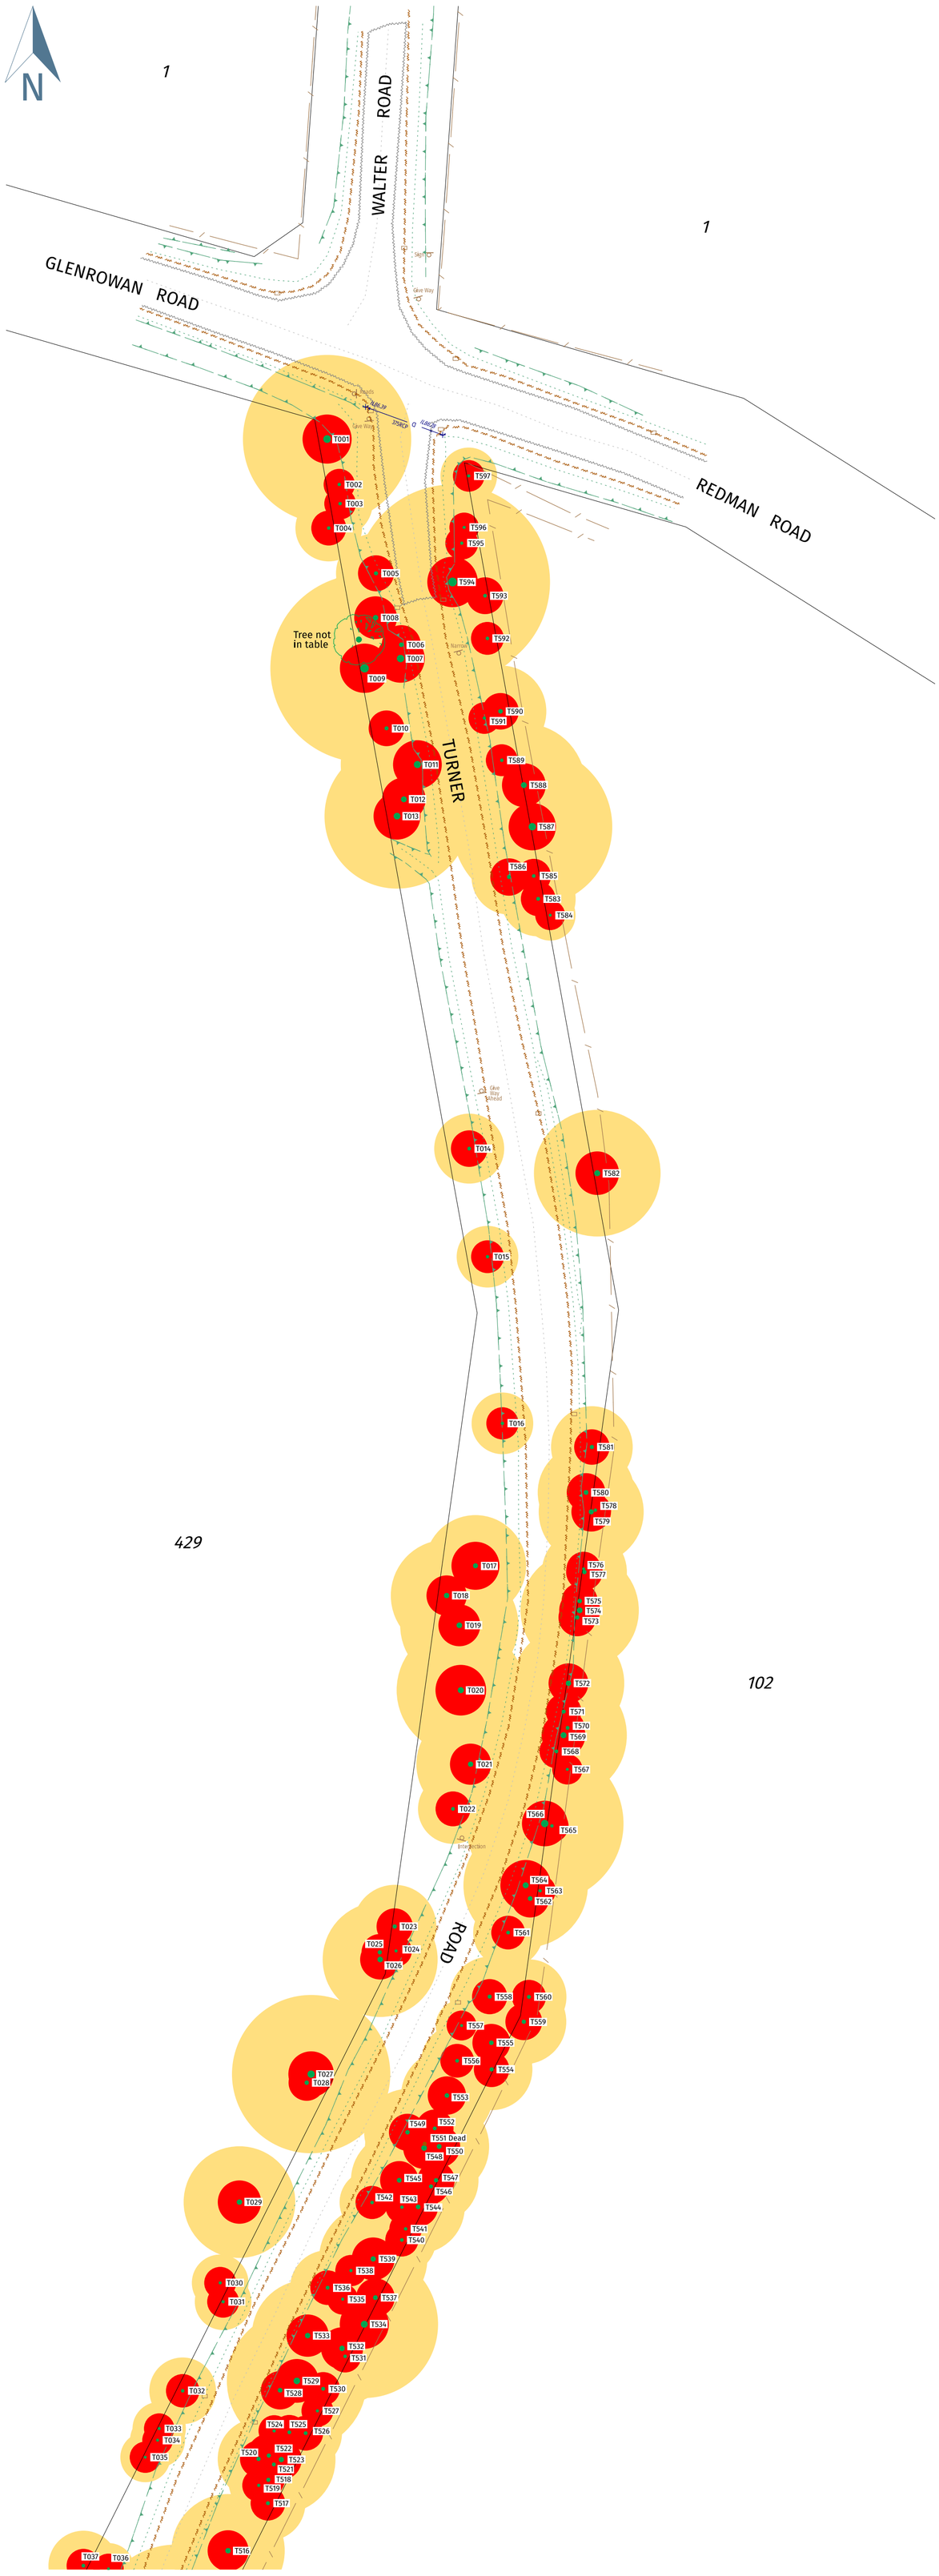

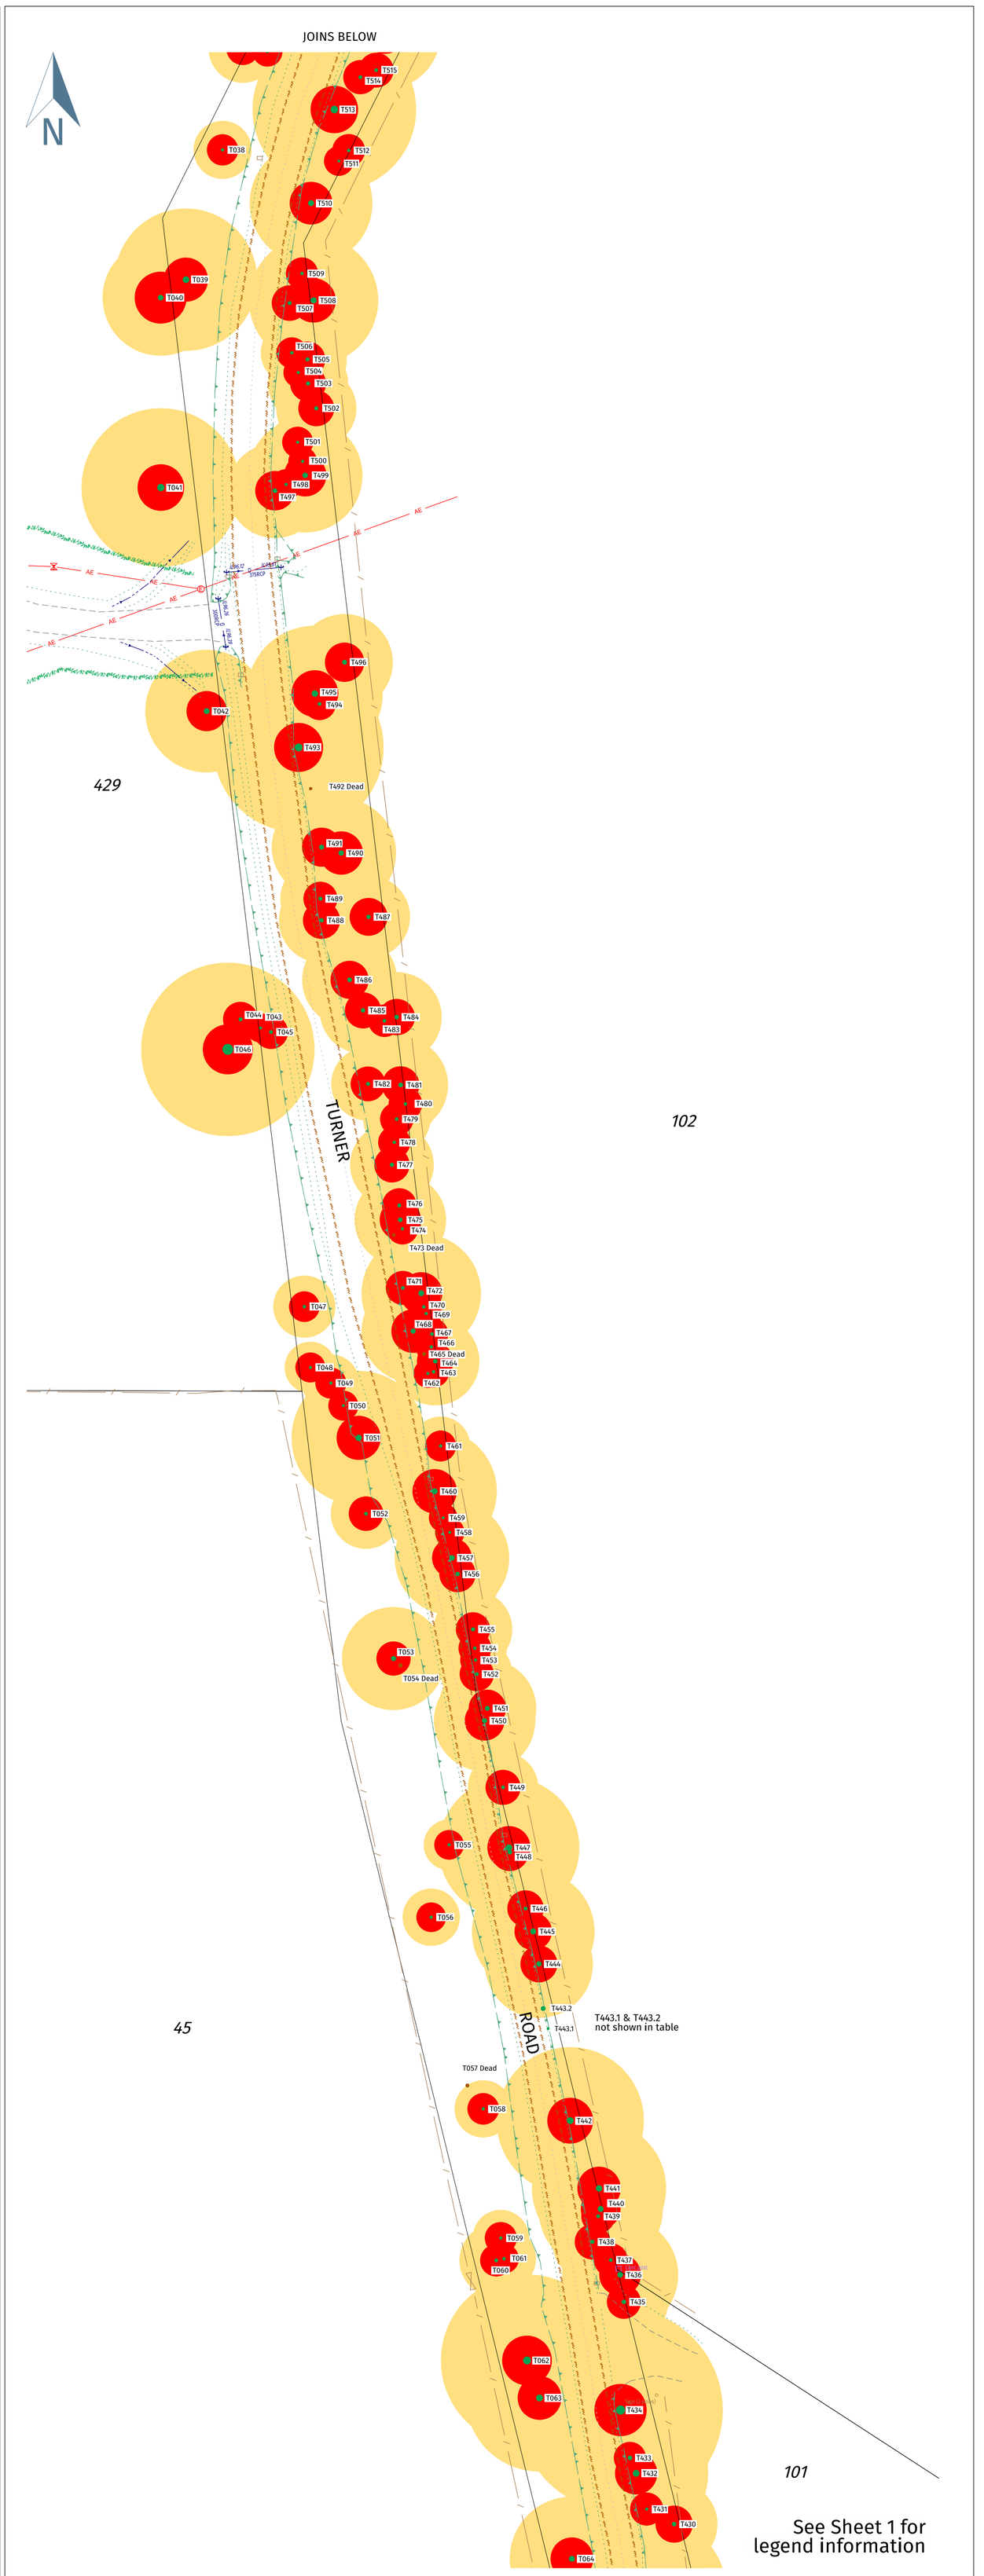

Drawing No.

24516-02A
Sheet 2 of 4

NOTE: This drawing is the property of Harley Dykstra Pty Ltd It may not be copied or altered without the consent of the owner

info@harleydykstra.com.au www.harleydykstra.com.au
PERTH - PEEL 9495 1947 | SOUTH WEST 9792 6000 | GREAT SOUTHERN 9844 5100

Rev	Details	Approved	Date
A	Original drawing	AJE	17/04/26

Survey: Feb 2025 & April 2026
Cad File No.: 24516-02A.dgn
Drawn: BdR 16/04/26
Checked: AJE 17/04/26
Horizontal Datum: MGA2020
Level Datum: AHD
Scale @ A1: 1 : 500
All Distances Are In Metres: 0 5m 10m 15m

Plan Type: TREE SURVEY
Description: Turner Road, SHADFORTH
Client: SHIRE OF DENMARK

DISCLAIMER
This plan has been prepared for the SHIRE OF DENMARK from a combination of field survey and existing records for the purpose of showing the physical features of the land to assist in designing future development. It should not be used for any other purpose.

The title boundaries shown hereon were not verified or marked at the time of survey but are derived from the SCDB August 2024. This plan should not be used for building to boundary, or to prescribed set-backs, without further boundary survey.

Underground services shown on this drawing have been plotted from service authority records obtained from 'Before You Dig Australia' or a similar source. Unless indicated otherwise only surface features have been located by survey .

Before starting any demolition, excavation or construction on the site, the relevant person should make an independent and updated enquiry of 'Before You Dig Australia' and any relevant service providers to ascertain the existence of further services (if any) and the accurate location of those not surveyed at the time of preparing this plan (or data).

No responsibility can be accepted by Harley Dykstra for any damage caused to any underground service or any loss or enjury so suffered if enquiry and verification have not been completed in accordance with this note.

Contractors to verify all survey control marks to be correct (by field checks) prior to utilisation for construction purposes.

This note is an integral part of this plan or the data as transmitted. Failure to reproduce this note on providing this plan or accompanying data or any part thereof to any third party will render this plan or data invalid.

Harley Dykstra disclaims any liability whatsoever and howsoever caused for loss or damage arising from any party who uses or relies upon this plan for any purpose other than that for which it was intended.

In any event the liability of Harley Dykstra Pty Ltd is limited to the resupply of the relevant goods and/or services or the reasonable cost of resupply.

Harley Dykstra®
SURVEYING | TOWN PLANNING | PROJECT MANAGEMENT

JOINS SHEET 2

JOINS ABOVE

JOINS BELOW

JOINS SHEET 4

Sheet 3A

Sheet 3B

See Sheet 1 for legend information

Drawing No. 24516-02A Sheet 3 of 4		Survey: Feb 2025 & April 2026	Cad File No.: 24516-02A.dgn	Plan Type: TREE SURVEY	
		Drawn: BdR 16/04/26	Checked: AJE 17/04/26	Description: Turner Road, SHADFORTH	
		Horizontal Datum: MGA2020	Level Datum: AHD		
		Scale @ A1: 1 : 500	All Distances Are In Metres (0 5m 10m 15m)	Client: SHIRE OF DENMARK	
	A Original drawing AJE 17/04/26				
	Rev Details Approved Date				

NOTE: This drawing is the property of Harley Dykstra Pty Ltd It may not be copied or altered without the consent of the owner

info@harleydykstra.com.au www.harleydykstra.com.au
PERTH - PEEL 9495 1947 SOUTH WEST 9792 6000 GREAT SOUTHERN 9844 5100

DISCLAIMER
This plan has been prepared for the SHIRE OF DENMARK from a combination of field survey and existing records for the purpose of showing the physical features of the land to assist in designing future development. It should not be used for any other purpose.

The title boundaries shown hereon were not verified or marked at the time of survey but are derived from the SCDB August 2024. This plan should not be used for building to boundary, or to prescribed set-backs, without further boundary survey.

Underground services shown on this drawing have been plotted from service authority records obtained from 'Before You Dig Australia' or a similar source. Unless indicated otherwise only surface features have been located by survey .

Before starting any demolition, excavation or construction on the site, the relevant person should make an independent and updated enquiry of 'Before You Dig Australia' and any relevant service providers to ascertain the existence of further services (if any) and the accurate location of those not surveyed at the time of preparing this plan (or data).

No responsibility can be accepted by Harley Dykstra for any damage caused to any underground service or any loss or injury so suffered if enquiry and verification have not been completed in accordance with this note.

Contractors to verify all survey control marks to be correct (by field checks) prior to utilisation for construction purposes.


This note is an integral part of this plan or the data as transmitted. Failure to reproduce this note on providing this plan or accompanying data or any part thereof to any third party will render this plan or data invalid.

Harley Dykstra disclaims any liability whatsoever and howsoever caused for loss or damage arising from any party who uses or relies upon this plan for any purpose other than that for which it was intended.

In any event the liability of Harley Dykstra Pty Ltd is limited to the resupply of the relevant goods and/or services or the reasonable cost of resupply.

Harley Dykstra
SURVEYING | TOWN PLANNING | PROJECT MANAGEMENT

JOINS SHEET 3

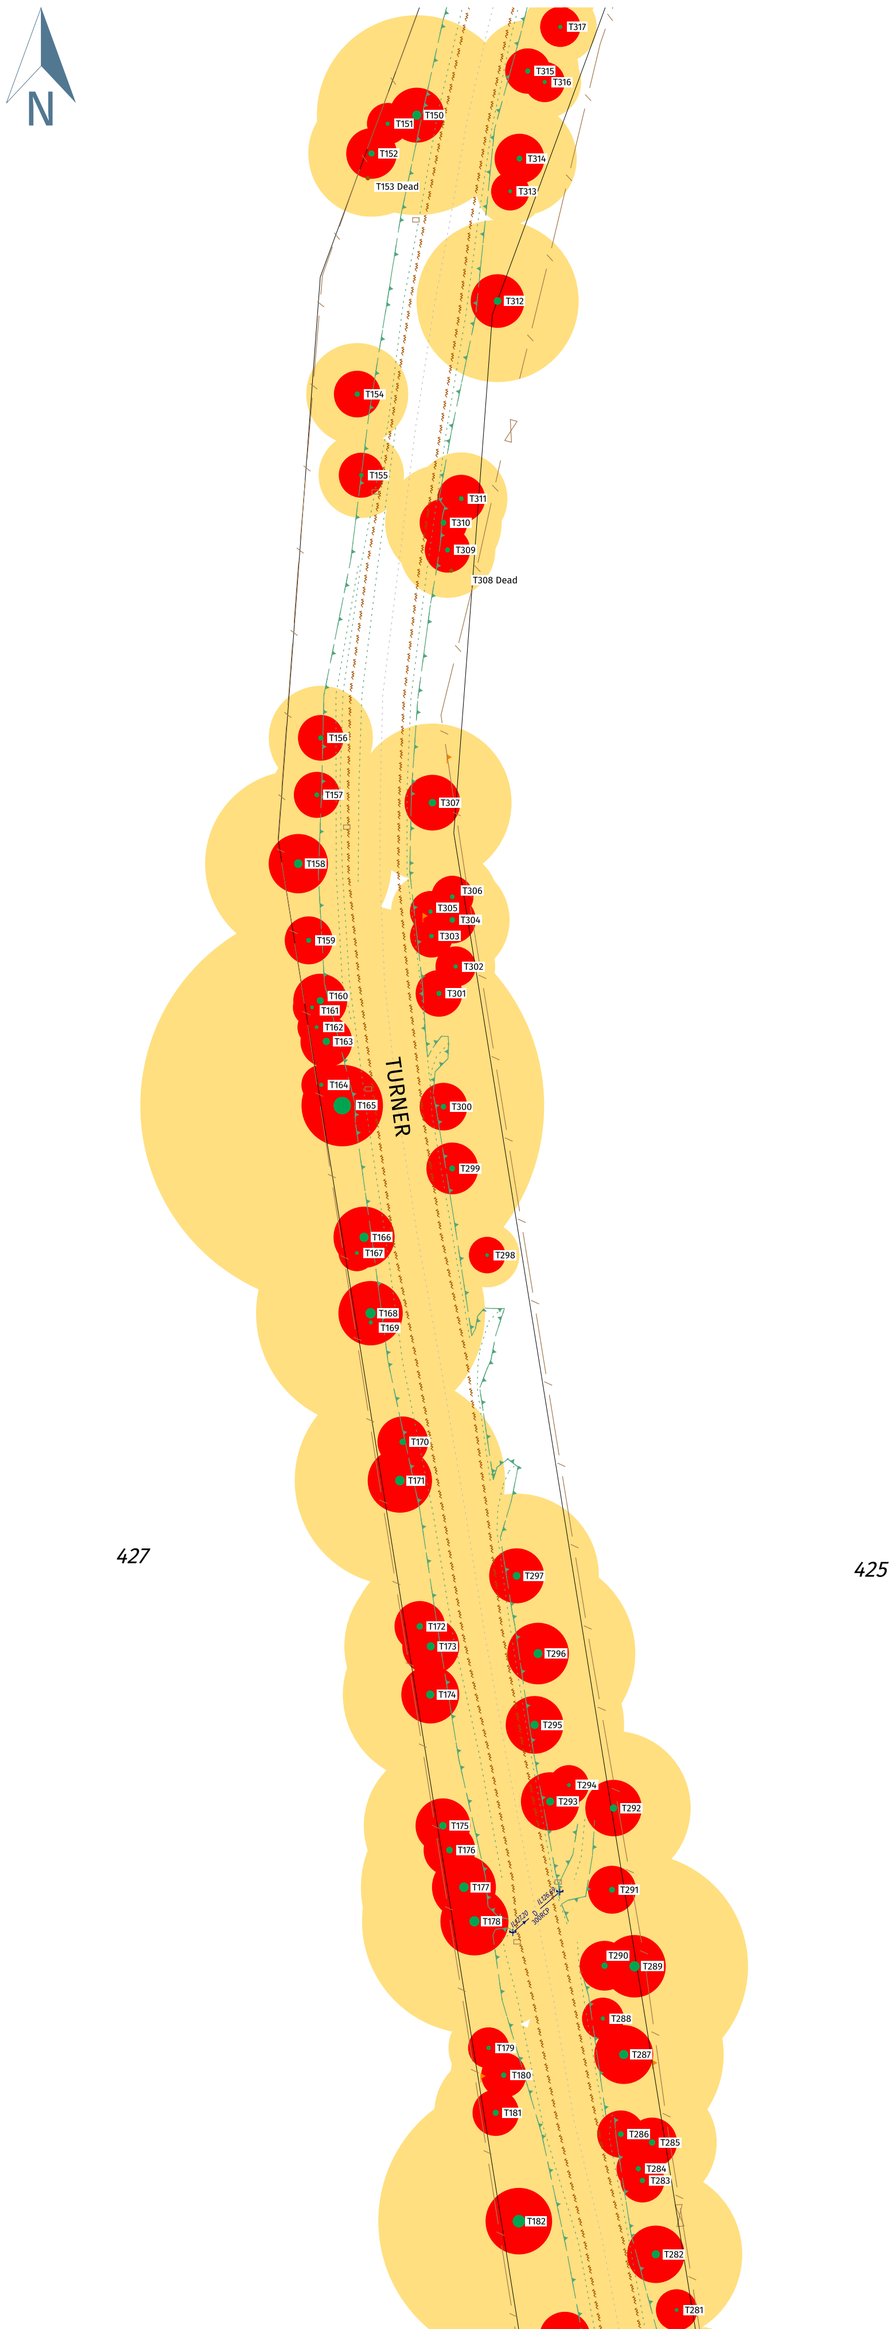


427

425

Sheet 4A

JOINS ABOVE

JOINS BELOW

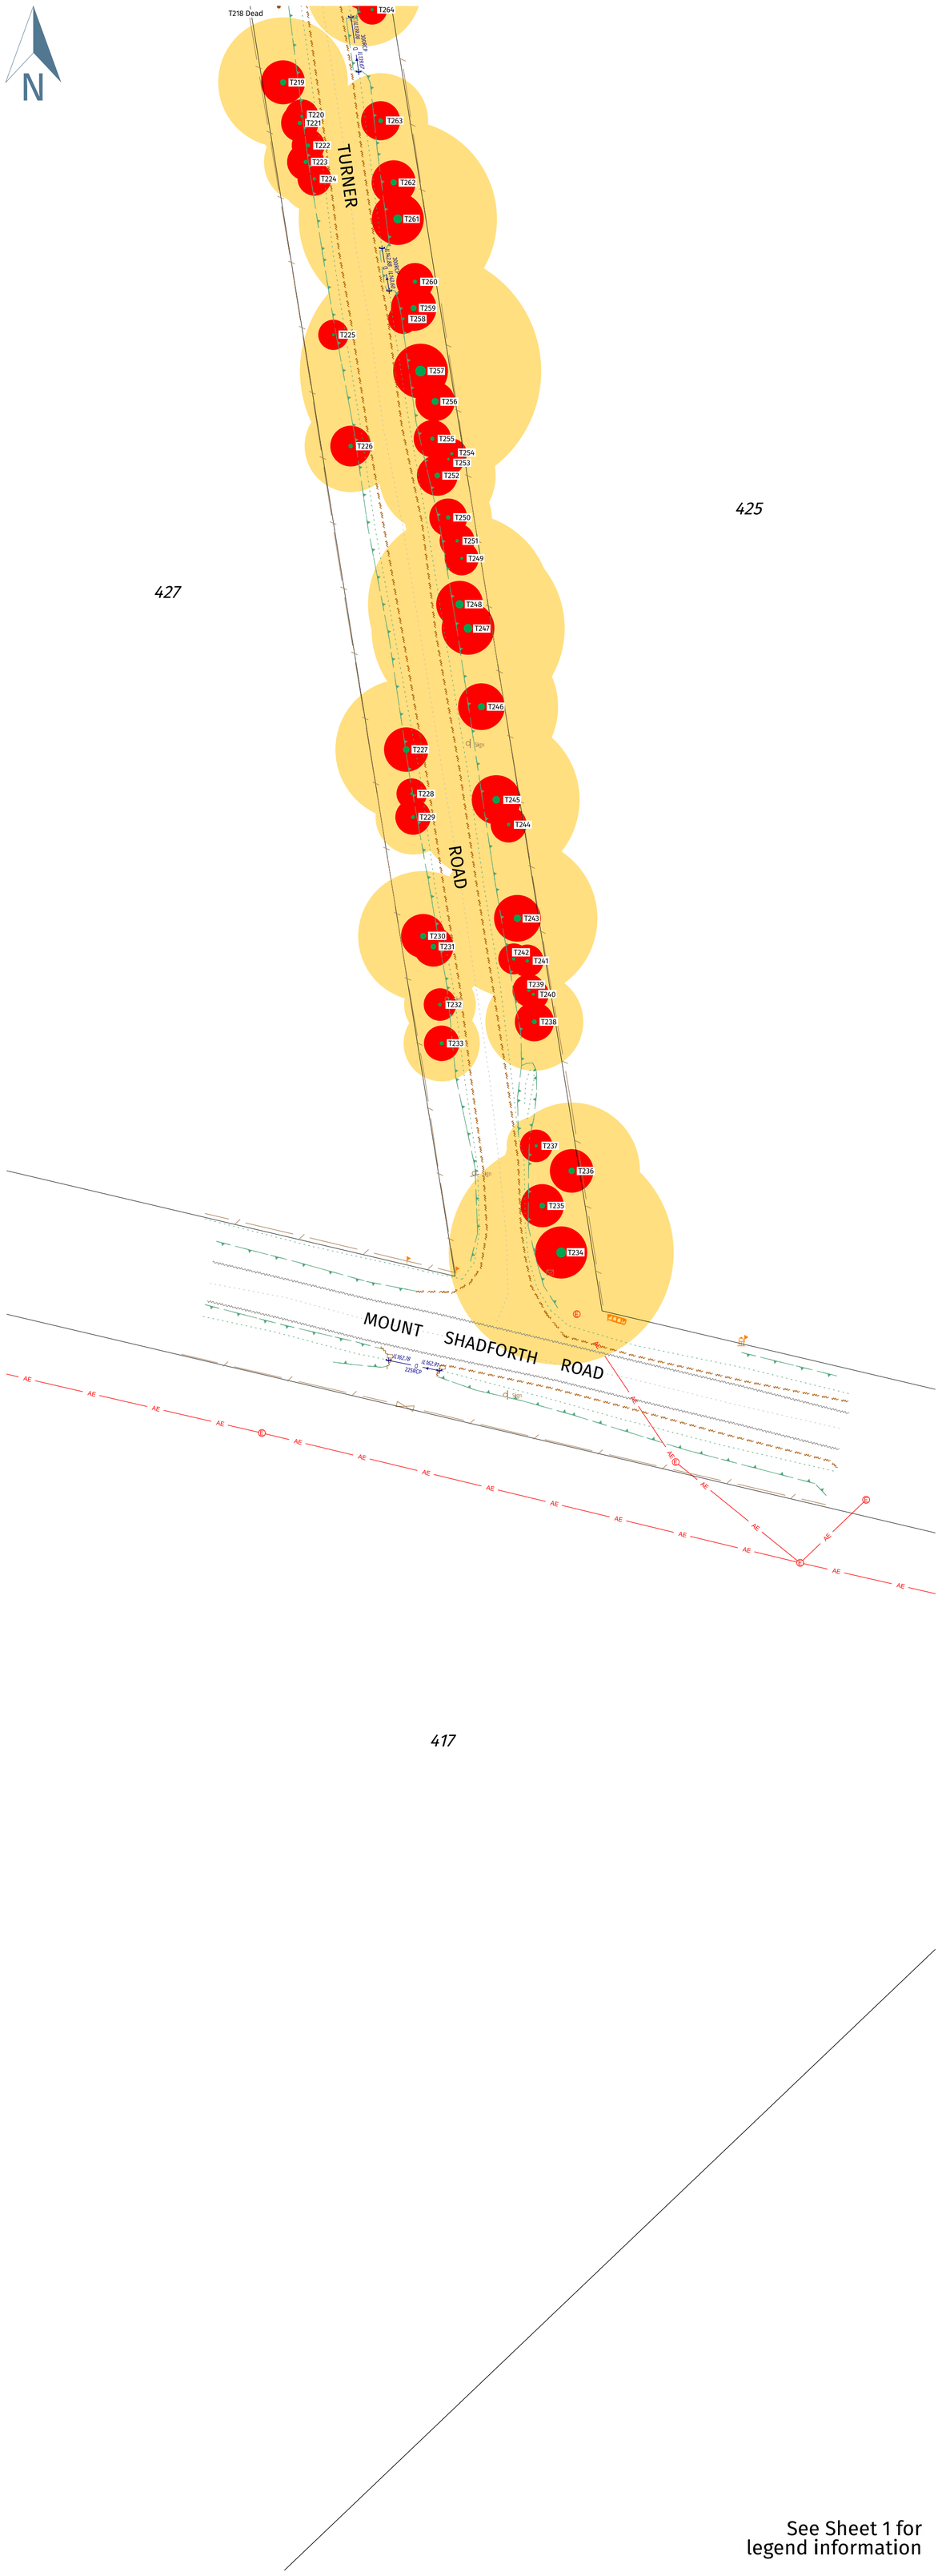

427

425

417

See Sheet 1 for legend information

Sheet 4B

Drawing No.

24516-02A
Sheet 4 of 4

NOTE: This drawing is the property of Harley Dykstra Pty Ltd It may not be copied or altered without the consent of the owner

info@harleydykstra.com.au
www.harleydykstra.com.au
PERTH - PEEL 9495 1947
SOUTH WEST 9792 6000
GREAT SOUTHERN 9844 5100

Rev	Details	Approved	Date
A	Original drawing	AJE	17/04/26

Survey: Feb 2025 & April 2026

Cad File No.: 24516-02A.dgn

Drawn: BdR 16/04/26

Checked: AJE 17/04/26

Horizontal Datum: MGA2020

Level Datum: AHD

Scale @ A1: 1 : 500

All Distances Are In Metres: 0 5m 10m 15m

Plan Type: TREE SURVEY

Description: Turner Road, SHADFORTH

Client: SHIRE OF DENMARK

DISCLAIMER
This plan has been prepared for the SHIRE OF DENMARK from a combination of field survey and existing records for the purpose of showing the physical features of the land to assist in designing future development. It should not be used for any other purpose.

The title boundaries shown hereon were not verified or marked at the time of survey but are derived from the SCDB August 2024. This plan should not be used for building to boundary, or to prescribed set-backs, without further boundary survey.

Underground services shown on this drawing have been plotted from service authority records obtained from 'Before You Dig Australia' or a similar source. Unless indicated otherwise only surface features have been located by survey .

Before starting any demolition, excavation or construction on the site, the relevant person should make an independent and updated enquiry of 'Before You Dig Australia' and any relevant service providers to ascertain the existence of further services (if any) and the accurate location of those not surveyed at the time of preparing this plan (or data).

No responsibility can be accepted by Harley Dykstra for any damage caused to any underground service or any loss or anjury so suffered if enquiry and verification have not been completed in accordance with this note.

Contractors to verify all survey control marks to be correct (by field checks) prior to utilisation for construction purposes.

This note is an integral part of this plan or the data as transmitted. Failure to reproduce this note on providing this plan or accompanying data or any part thereof to any third party will render this plan or data invalid.

Harley Dykstra disclaims any liability whatsoever and howsoever caused for loss or damage arising from any party who uses or relies upon this plan for any purpose other than that for which it was intended.

In any event the liability of Harley Dykstra Pty Ltd is limited to the resupply of the relevant goods and/or services or the reasonable cost of resupply.

Harley Dykstra

SURVEYING | TOWN PLANNING | PROJECT MANAGEMENT