CAR PARK

CONCRETE TO BE SAW CUT & REMOVED. REPLACE WITH TURF

DRINK FOUNTAIN TO BE REMOVED

WEST COAST DRIVE

EXISTING FOOTPATH

EXISTING VEGETATION TO BE RETAINED

EXISTING VEGETATION TO BE RETAINED

BENNION DOG BEACH

LOCATION OF NEW DRINK FOUNTAIN & FOOT WASHER - REFER DETAIL PLAN

0 5 10 Meters


LEGEND

—w— WATER CONNECTION TO NEW DRINK FOUNTAIN INSTALLED TO BACK OF PATH

MAXIMUM AREA OF VEGETATION CLEARING, TOTAL 20sqm



VEGETATION TO BE CLEARED

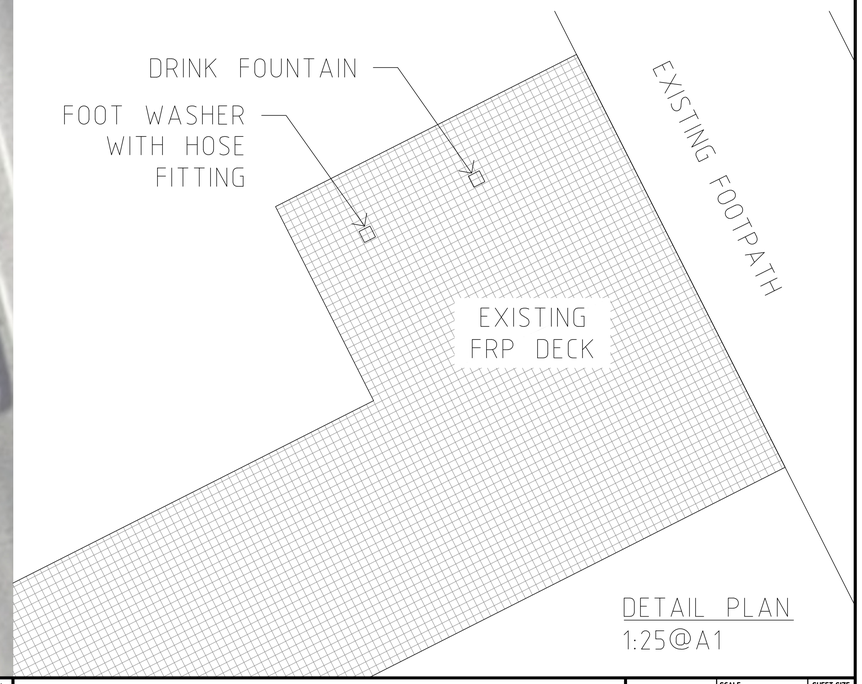

DETAIL PLAN
1:25@A1

Amendments	No.	DATE	REVISION	BY	APP'D
	A	29.07.26	INFORMATION	CC	

SURVEY
GRID P.C.G. 94 | DATUM A.H.D.
SURVEY JOB No.
SURVEYOR | DATE / /18
TAX SHEET(S)

City of Stirling
City of Choice

DESIGNED	CC	07/26
DRAWN		/18
CHECKED		/18
RECOMMENDED		
APPROVED		

BENNION BEACH
DRINK FOUNTAIN RELOCATION

SHEET 1 OF 1 | SCALE 1:100 | SHEET SIZE A1
PROJECT CODE
DRAWING No. L01 | REVISION A

Species: *Rhagodia baccata, scaevola crassifolia, Enchylaena tomentosa, ficinia nodosa, spinifex longifolius.*

Condition: Very good

Provided in REF 11268-1

